


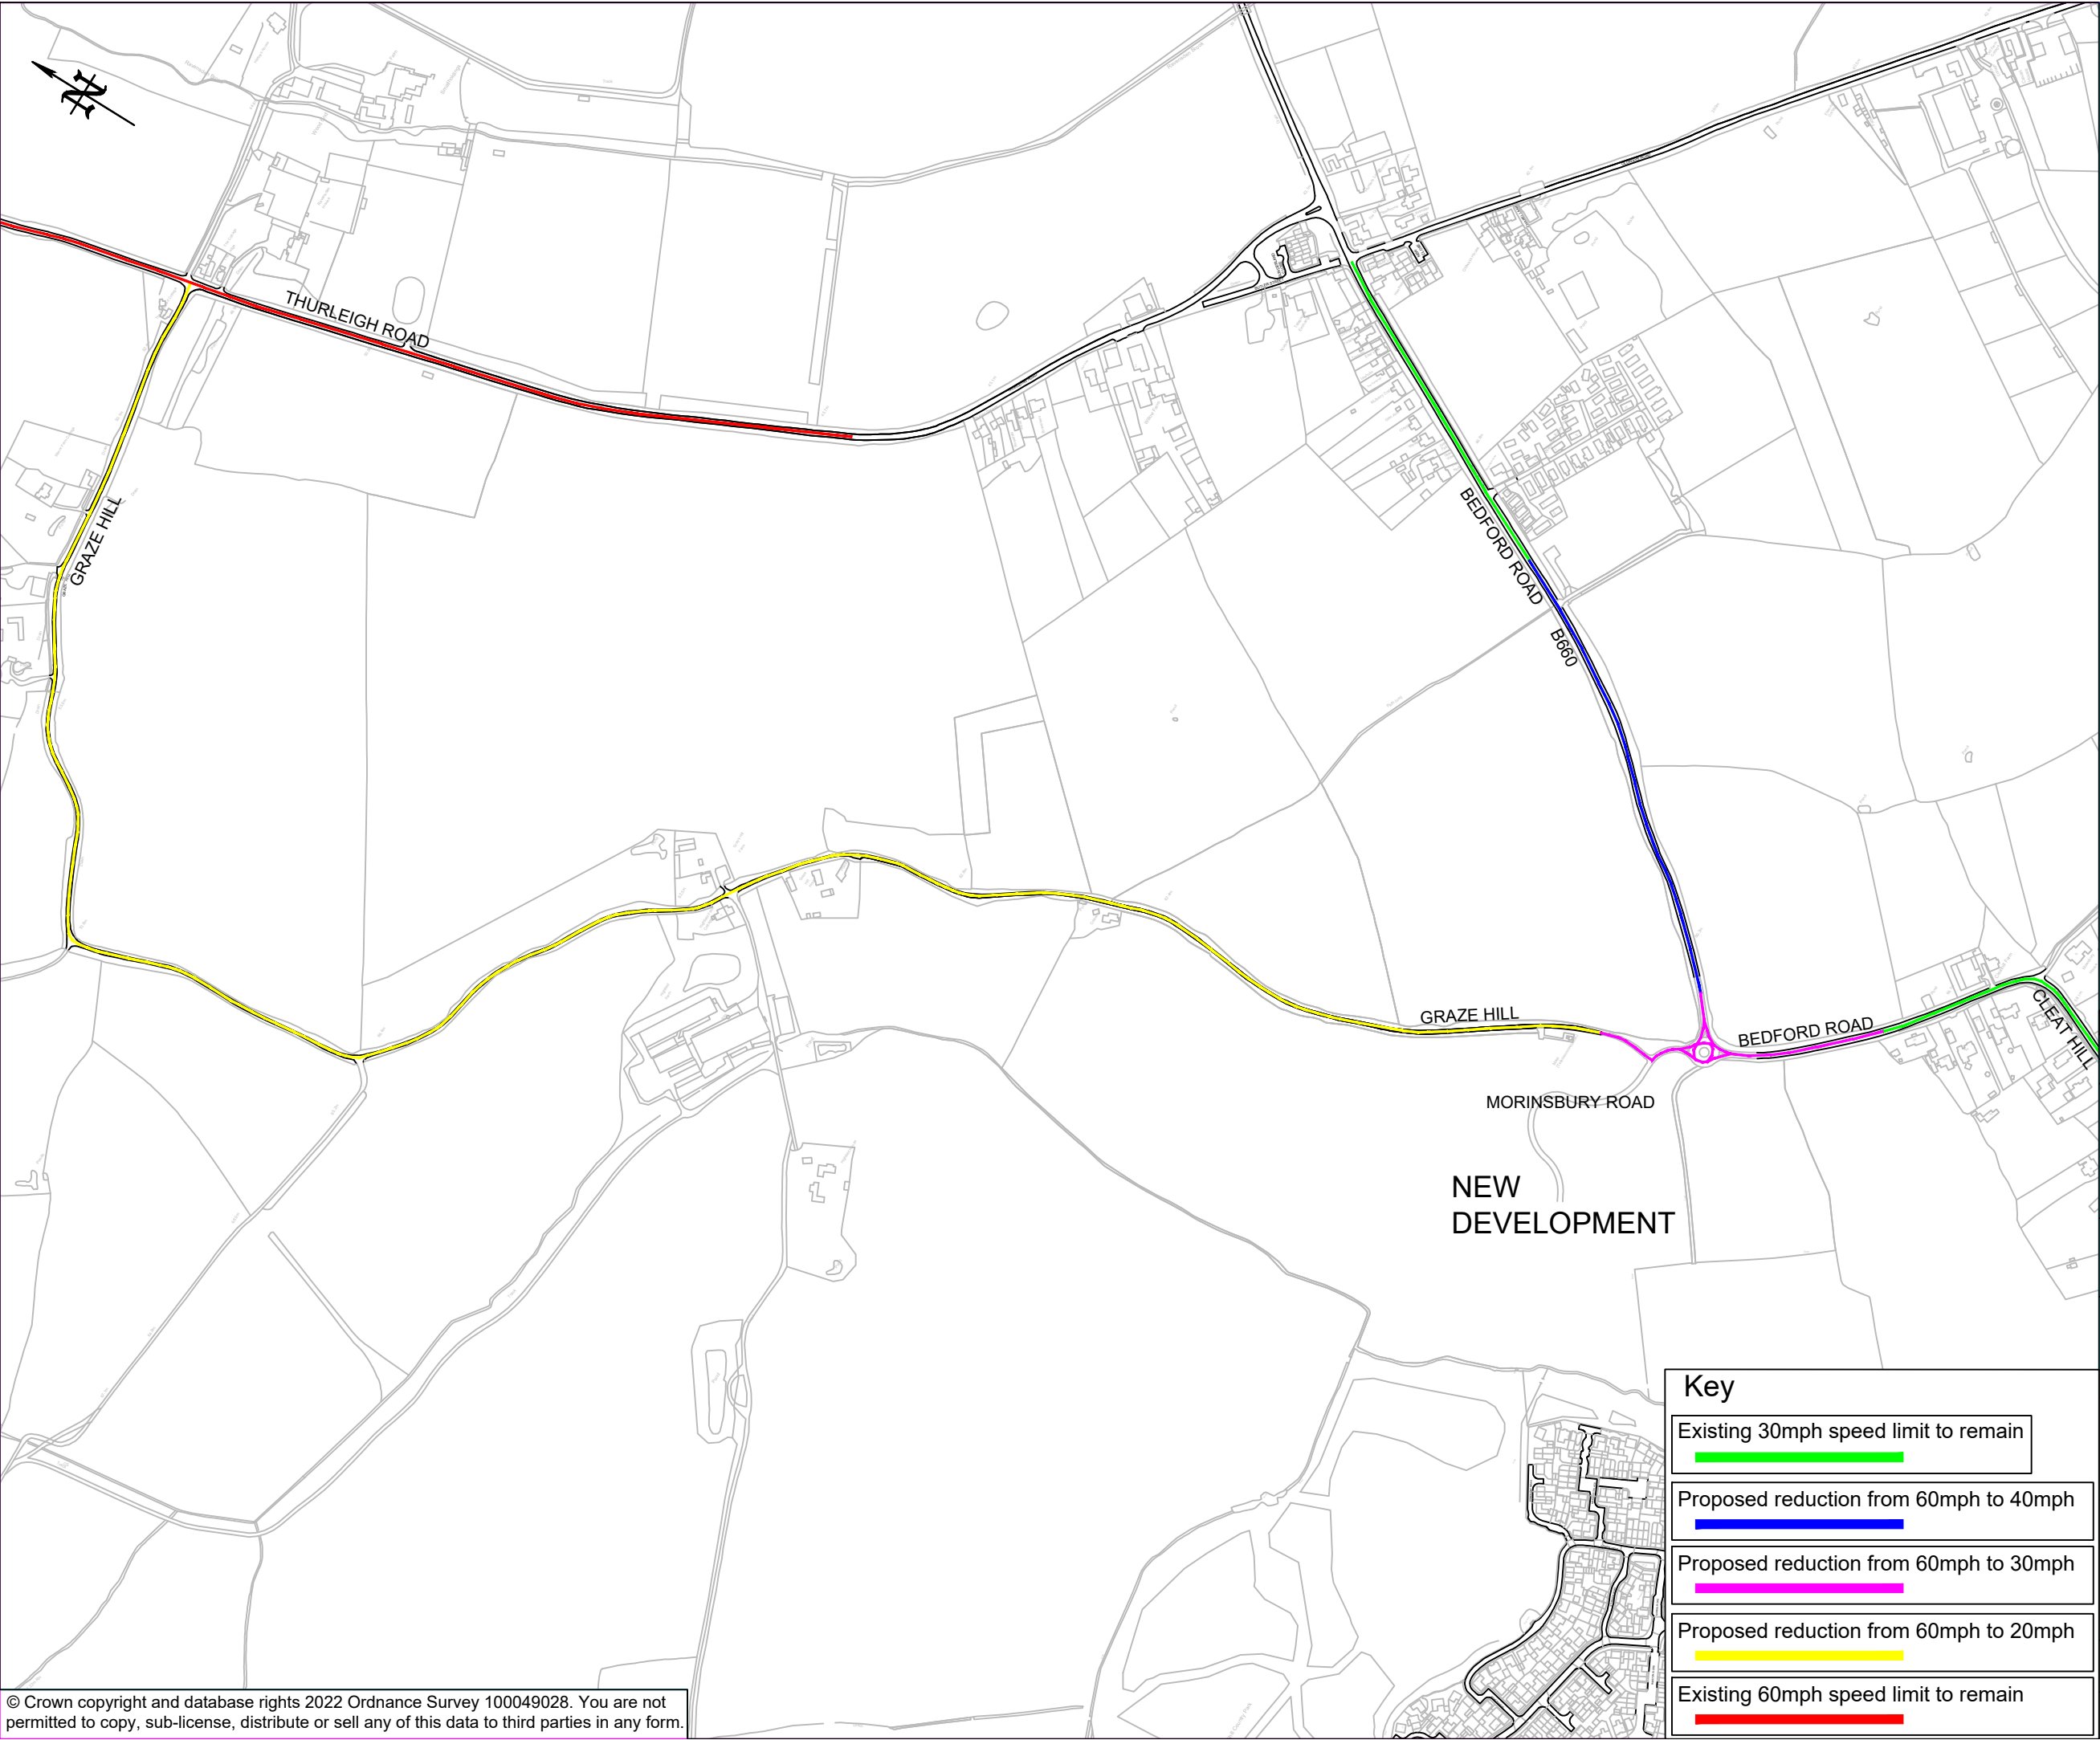

28/07/2022	Revision 1	1	JB
28/07/2022	First Issue	0	JB
DATE	AMENDMENTS	REV	BY



Traffic Management
BOROUGH HALL, CAULDWELL ST, BEDFORD, MK42 9AP
Tel. (01234) 267422

CLIENT
Environment

SCHEME
Bedford Road, Graze Hill and Morinsbury Road, Ravensden

DRAWING TITLE
Proposed Speed Limit Changes

DRG STATUS
Consultation - Rev1

SCALE @ A3	DATE	DRAWN	CHECKED
NTS	28/07/2022	JB	AP